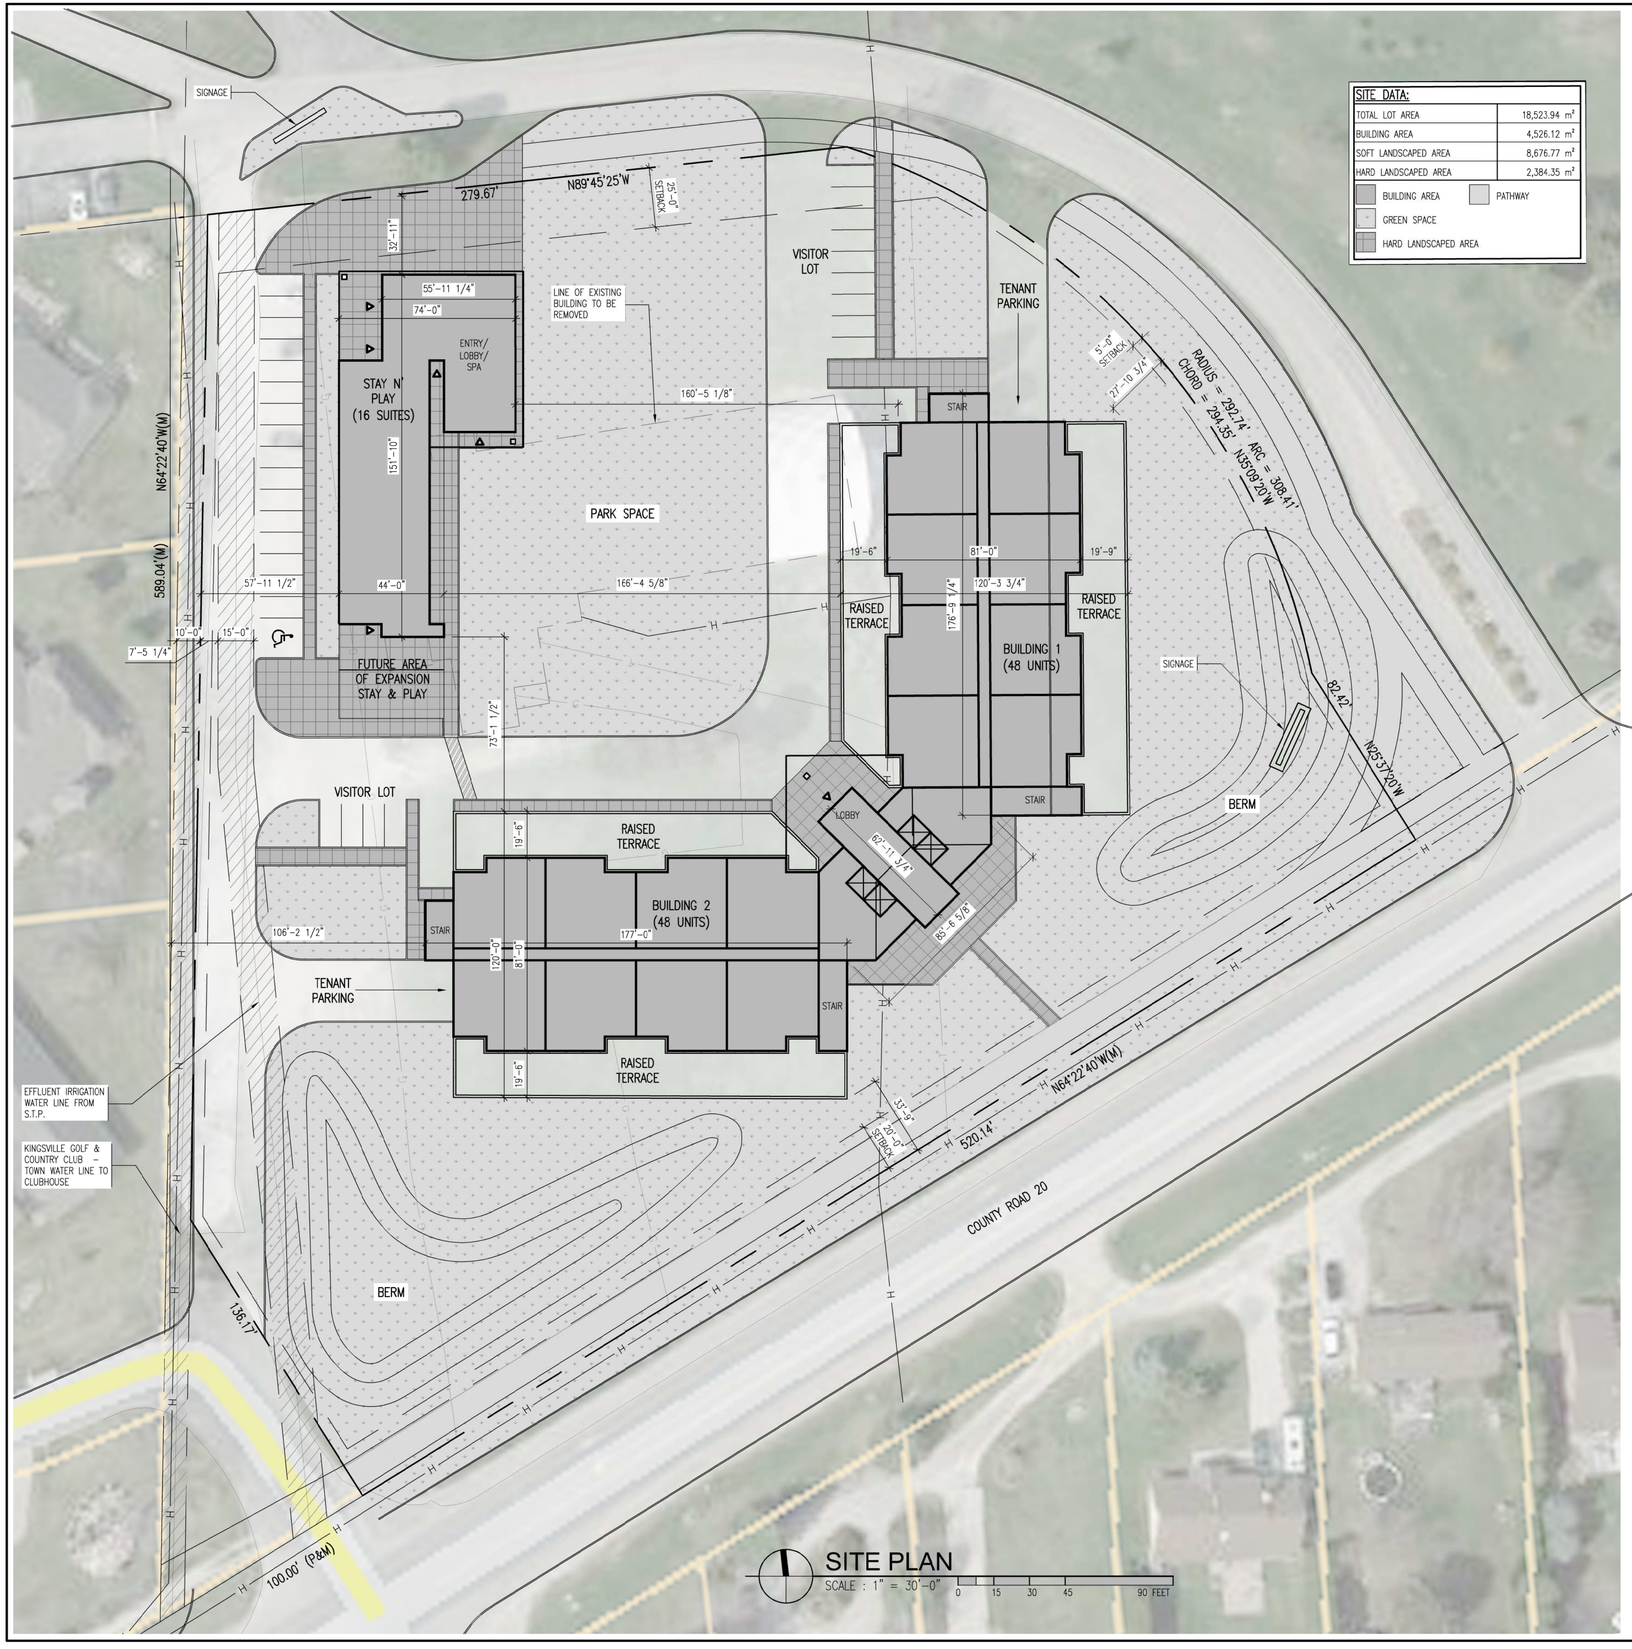

SITE DATA:	
TOTAL LOT AREA	18,523.94 m²
BUILDING AREA	4,526.12 m²
SOFT LANDSCAPED AREA	8,676.77 m²
HARD LANDSCAPED AREA	2,384.35 m²

BUILDING AREA · PATHWAY · GREEN SPACE · HARD LANDSCAPED AREA

SITE PLAN
SCALE : 1" = 30'-0" (0, 15, 30, 45, 90 FEET)

Appendix A

	XXXXXXXXXXX
XX/XX/XX	XXXXXXXXXXX

date (mm/dd/yy): | issued for:

general notes:

1. THIS PRINT IS AN INSTRUMENT OF SERVICE ONLY AND IS THE PROPERTY OF THE ARCHITECT.
2. DRAWINGS SHALL NOT BE SCALED.
3. CONTRACTORS SHALL VERIFY AND BE RESPONSIBLE FOR ALL DIMENSIONS AND CONDITIONS ON THE JOB AND THIS OFFICE MUST BE NOTIFIED OF ANY VARIATIONS FROM THE DIMENSIONS AND CONDITIONS SHOWN BY THESE DRAWINGS.
4. ATTENTION IS DIRECTED TO PROVISIONS IN THE GENERAL CONDITIONS REGARDING CONTRACTOR'S RESPONSIBILITIES IN REGARD TO SUBMISSION OF SHOP DRAWINGS.
5. IN THE EVENT THE ARCHITECT IS RETAINED TO REVIEW SHOP DRAWINGS, SUCH REVIEW IS ONLY TO CHECK FOR CONFORMANCE WITH DESIGN CONCEPT AND WITH THE INFORMATION GIVEN IN THE CONTRACT DOCUMENTS.
6. CONTRACTORS SHALL PROMPTLY NOTIFY THE ARCHITECT IN WRITING OF THE EXISTENCE OF ANY OBSERVED VARIATIONS BETWEEN THE CONTRACT DOCUMENTS AND ANY APPLICABLE CODES OR BY-LAWS.
7. THE ARCHITECT IS NOT RESPONSIBLE FOR THE CONTRACTOR'S MEANS, METHODS AND OR TECHNIQUES IN THE CONSTRUCTION OF THIS FACILITY.

stamp:

architectural design associates inc. architect
1670 mercer street
windsor ontario canada n8x 3p7
ph 519.254.3430 fax 519.254.3642
email - info@ada-architect.ca www.ada-architect.ca

project:
KINGSVILLE GOLF CLUB RESIDENCES & HOTEL

client:
KINGSVILLE GOLF AND COUNTRY CLUB

title:
SITE PLAN

scale:	AS SHOWN
drawn by:	ID/NLB
checked by:	JBK
date:	DECEMBER 2017
comm. no.:	2016-038
sheet no.:	A1.0