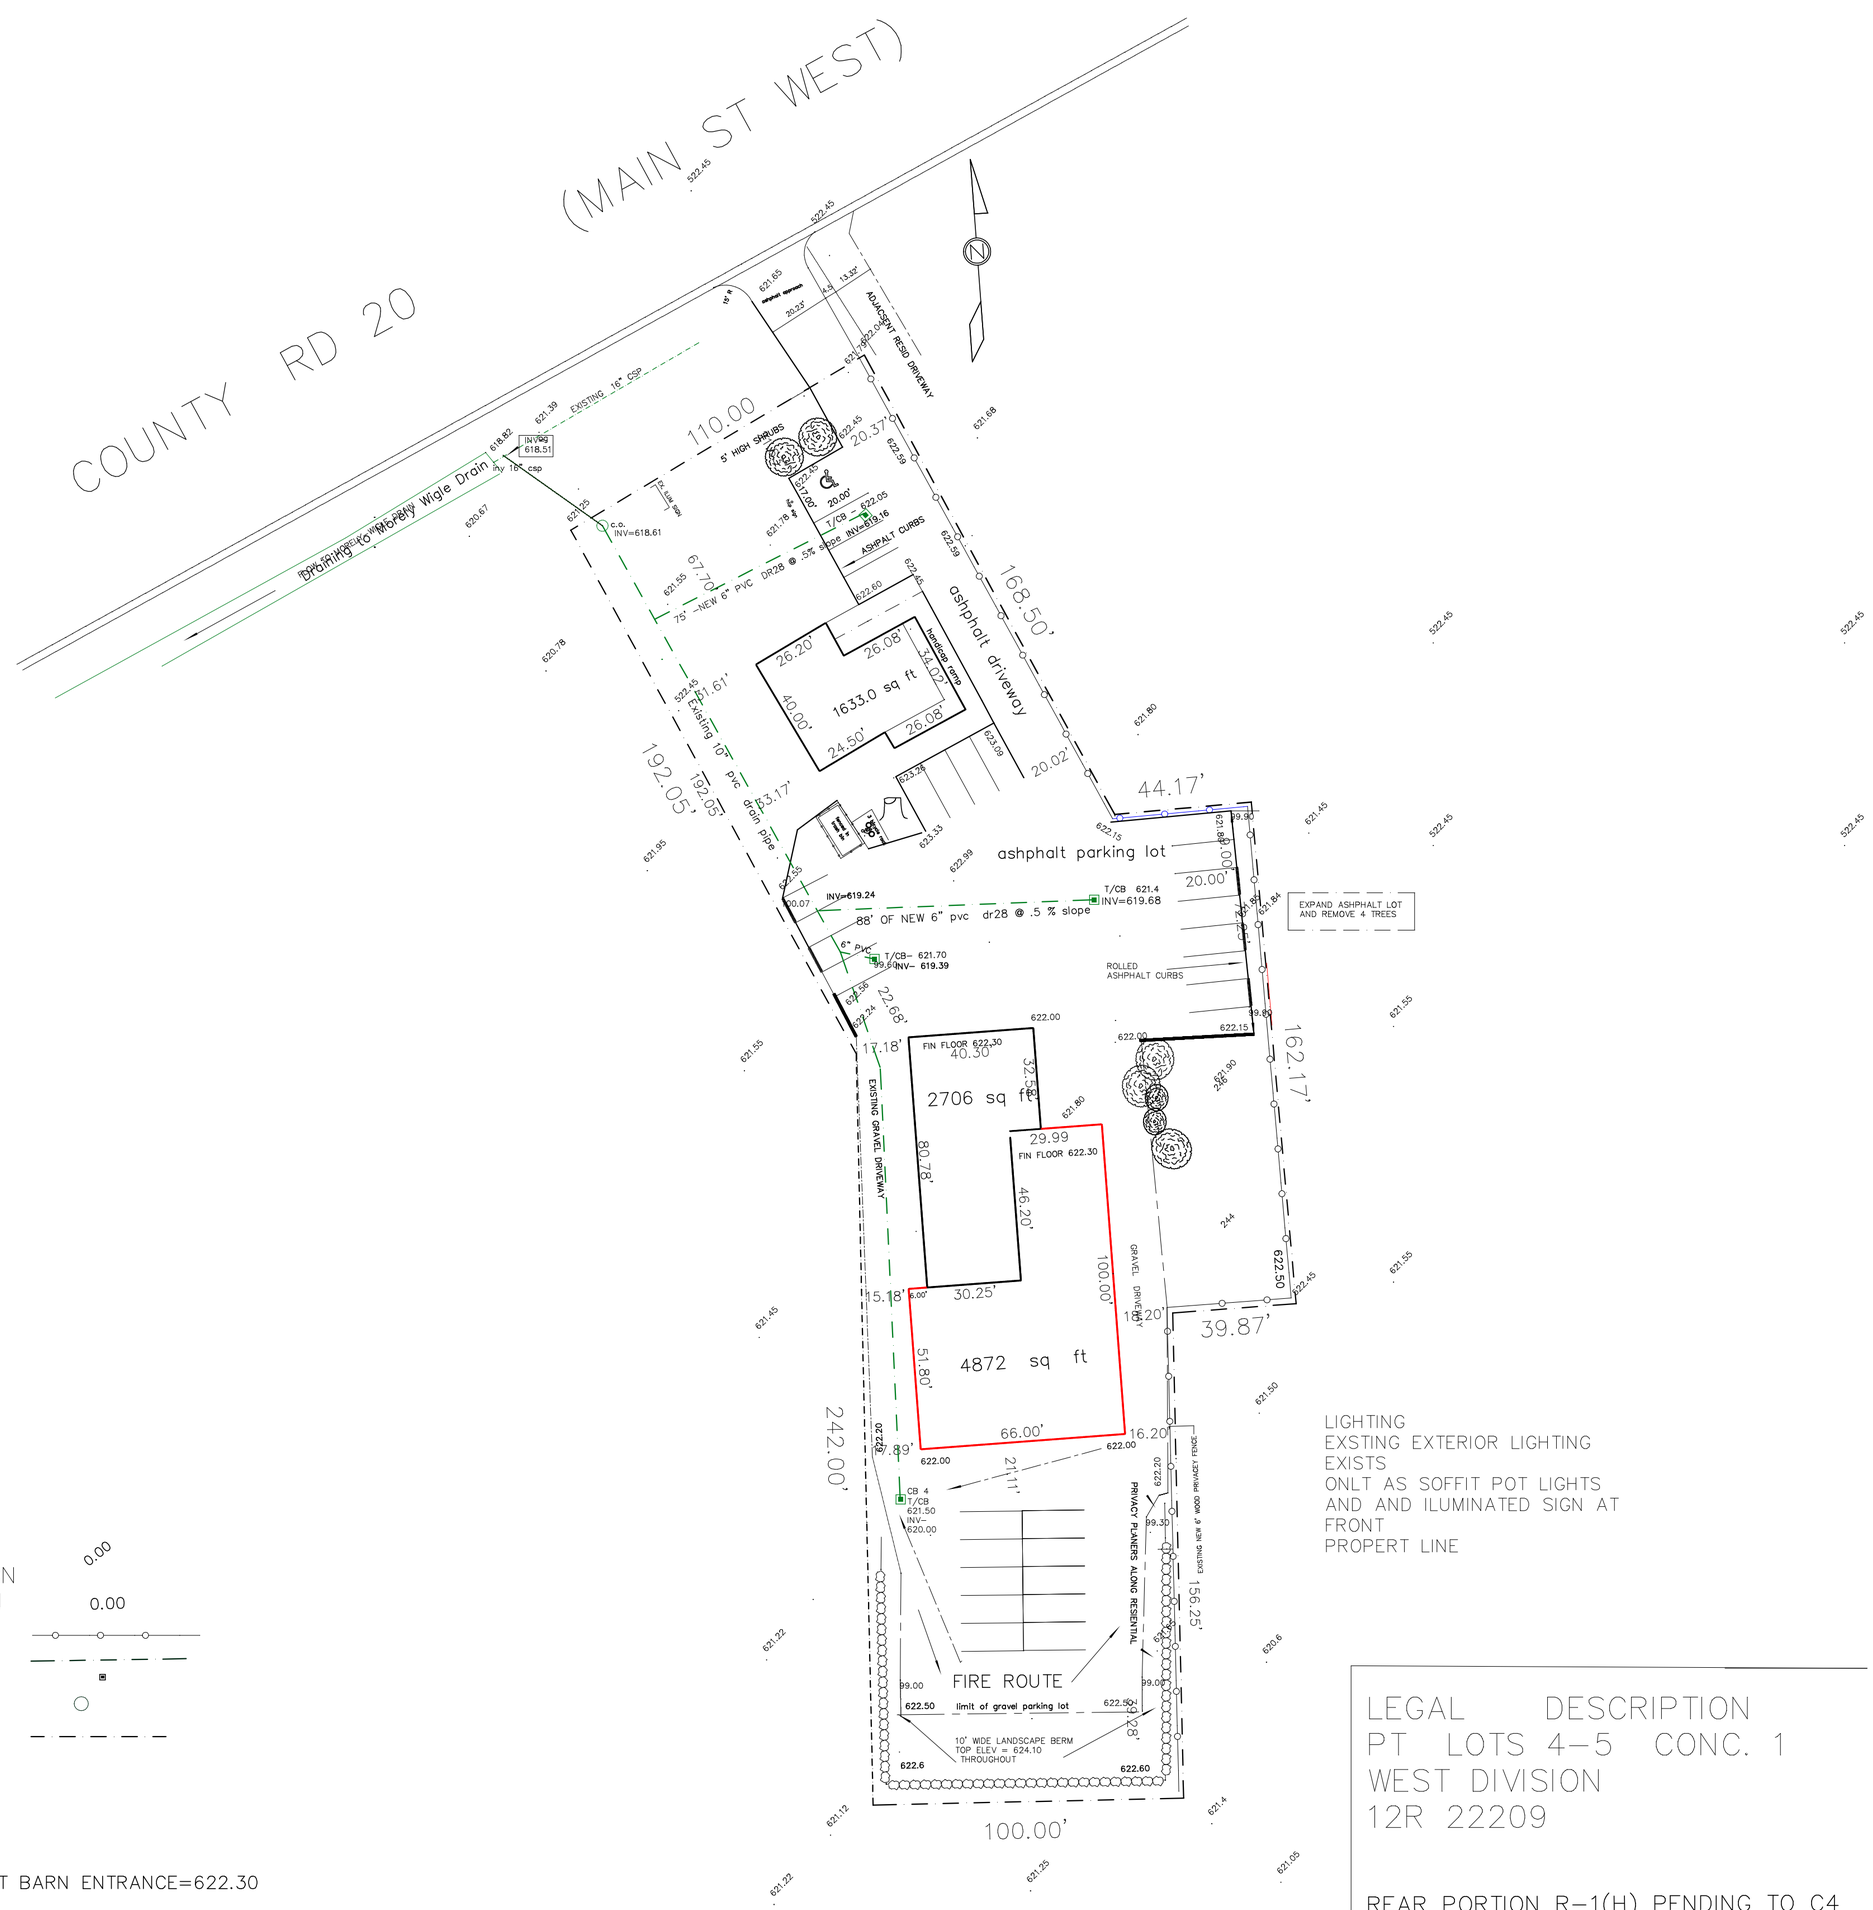

LIGHTING
EXSTING EXTERIOR LIGHTING
EXISTS
ONLT AS SOFFIT POT LIGHTS
AND AND ILUMINATED SIGN AT
FRONT
PROPERT LINE

LEGEND

EXISTING GR. ELEVATION	0.00
NEW GRADE ELEVATION	0.00
FENCING	
STORM SEWER	
CATCH BASIN	
REAR YARD DRAIN	
PROPERTY LINE	

BENCH MARK FIN FLOOR AT BARN ENTRANCE=622.30

LEGAL DESCRIPTION
PT LOTS 4-5 CONC. 1
WEST DIVISION
12R 22209

REAR PORTION R-1(H) PENDING TO C4

GRADING AND LANDSCAPE

SURVCO INFRASTRUCTURE

HOWEFIT TRAINING CENTER
289 MAIN ST W , KINGSVILLE

JUNE 13 2019

DRAWN BY PJC

519-999-4212
survcophil64@gmail.com