Appendix A

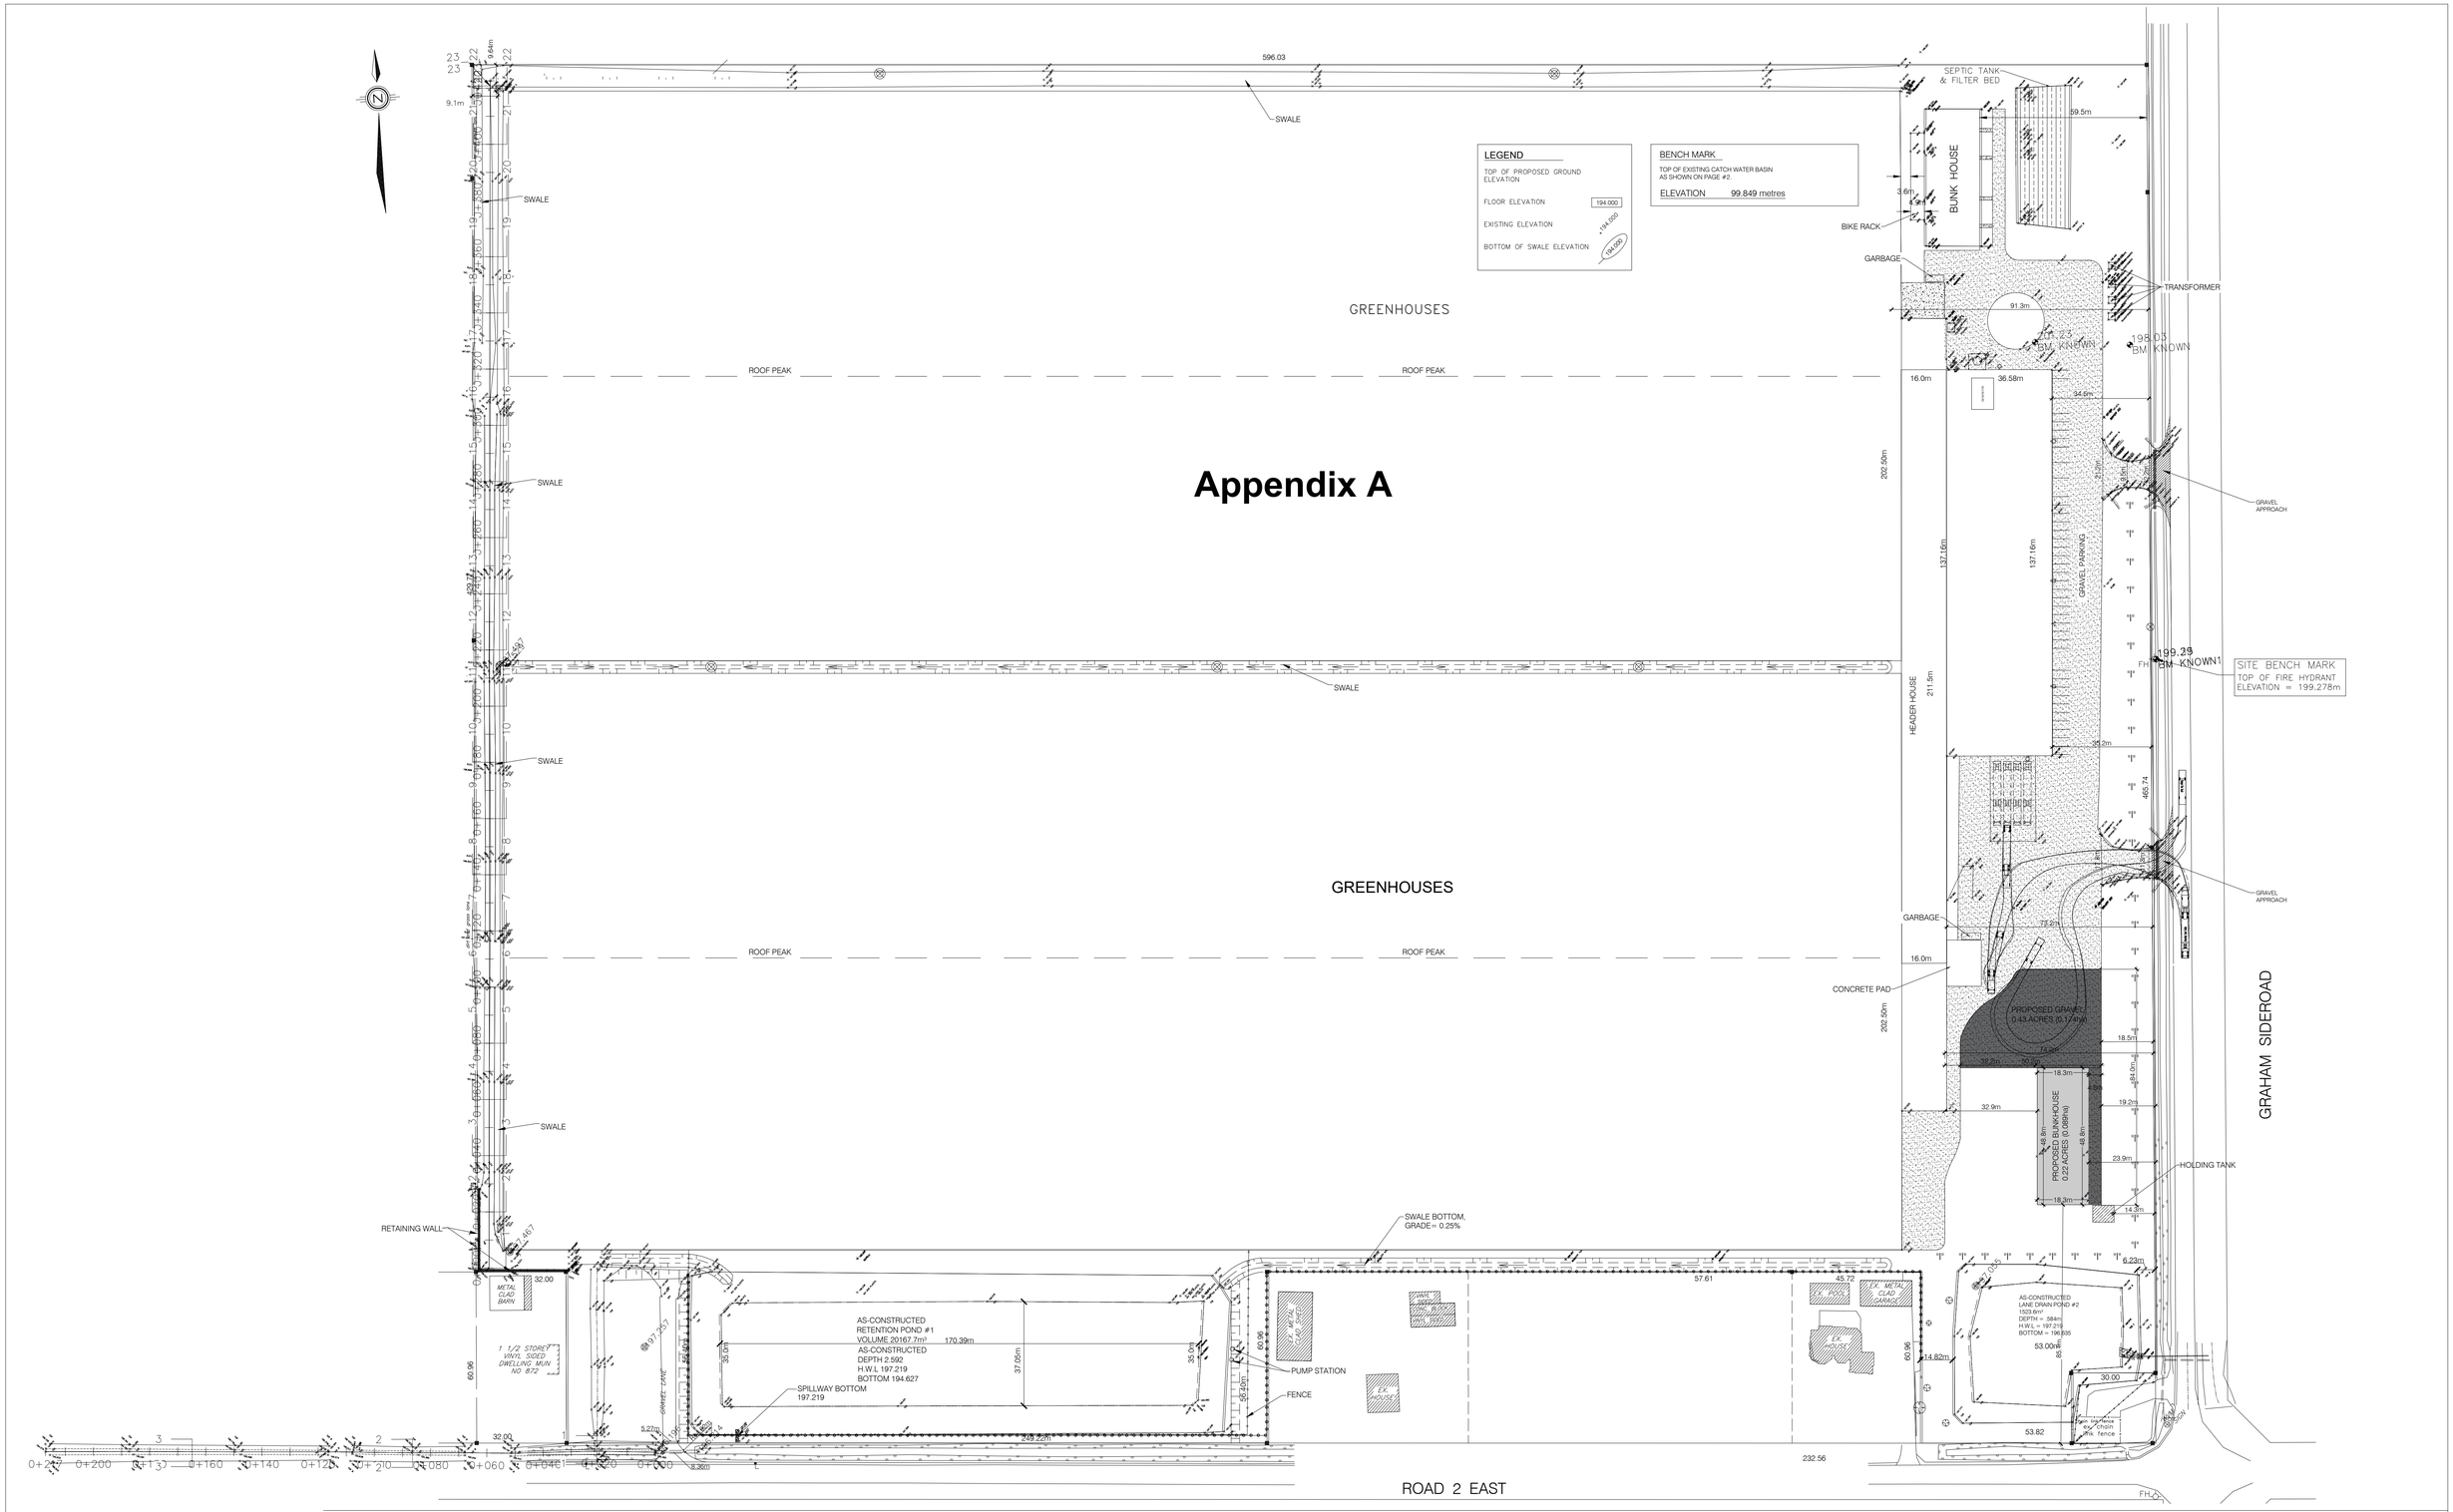

LICENSED PROFESSIONAL ENGINEER
M. J. BAIRD
100150290
PROVINCE OF ONTARIO

DATE: NOVEMBER 02, 2020

MATTHEW J. BAIRD, P.ENG

DATE	REVISIONS
11/02/2020	ISSUE FOR BUNKHOUSE ADDITION

BAIRD|AE
architecture + engineering

27 PRINCESS STREET, UNIT #102
LEAMINGTON, ONTARIO
N8H 2X8

PROJECT TITLE:
DOUBLE DIAMOND ACRES
1975 GRAHAM SIDEROAD, TOWN OF KINGSVILLE

SHEET TITLE:
SITE PLAN

DATE: NOV. 02/20	PROJECT NO: 20-096
SCALE: 1 : 1000	
DRAWN BY: D.B./G.S.	SHEET NO: 1
CHECKED BY: M.B.	