Appendix B - Site Plan

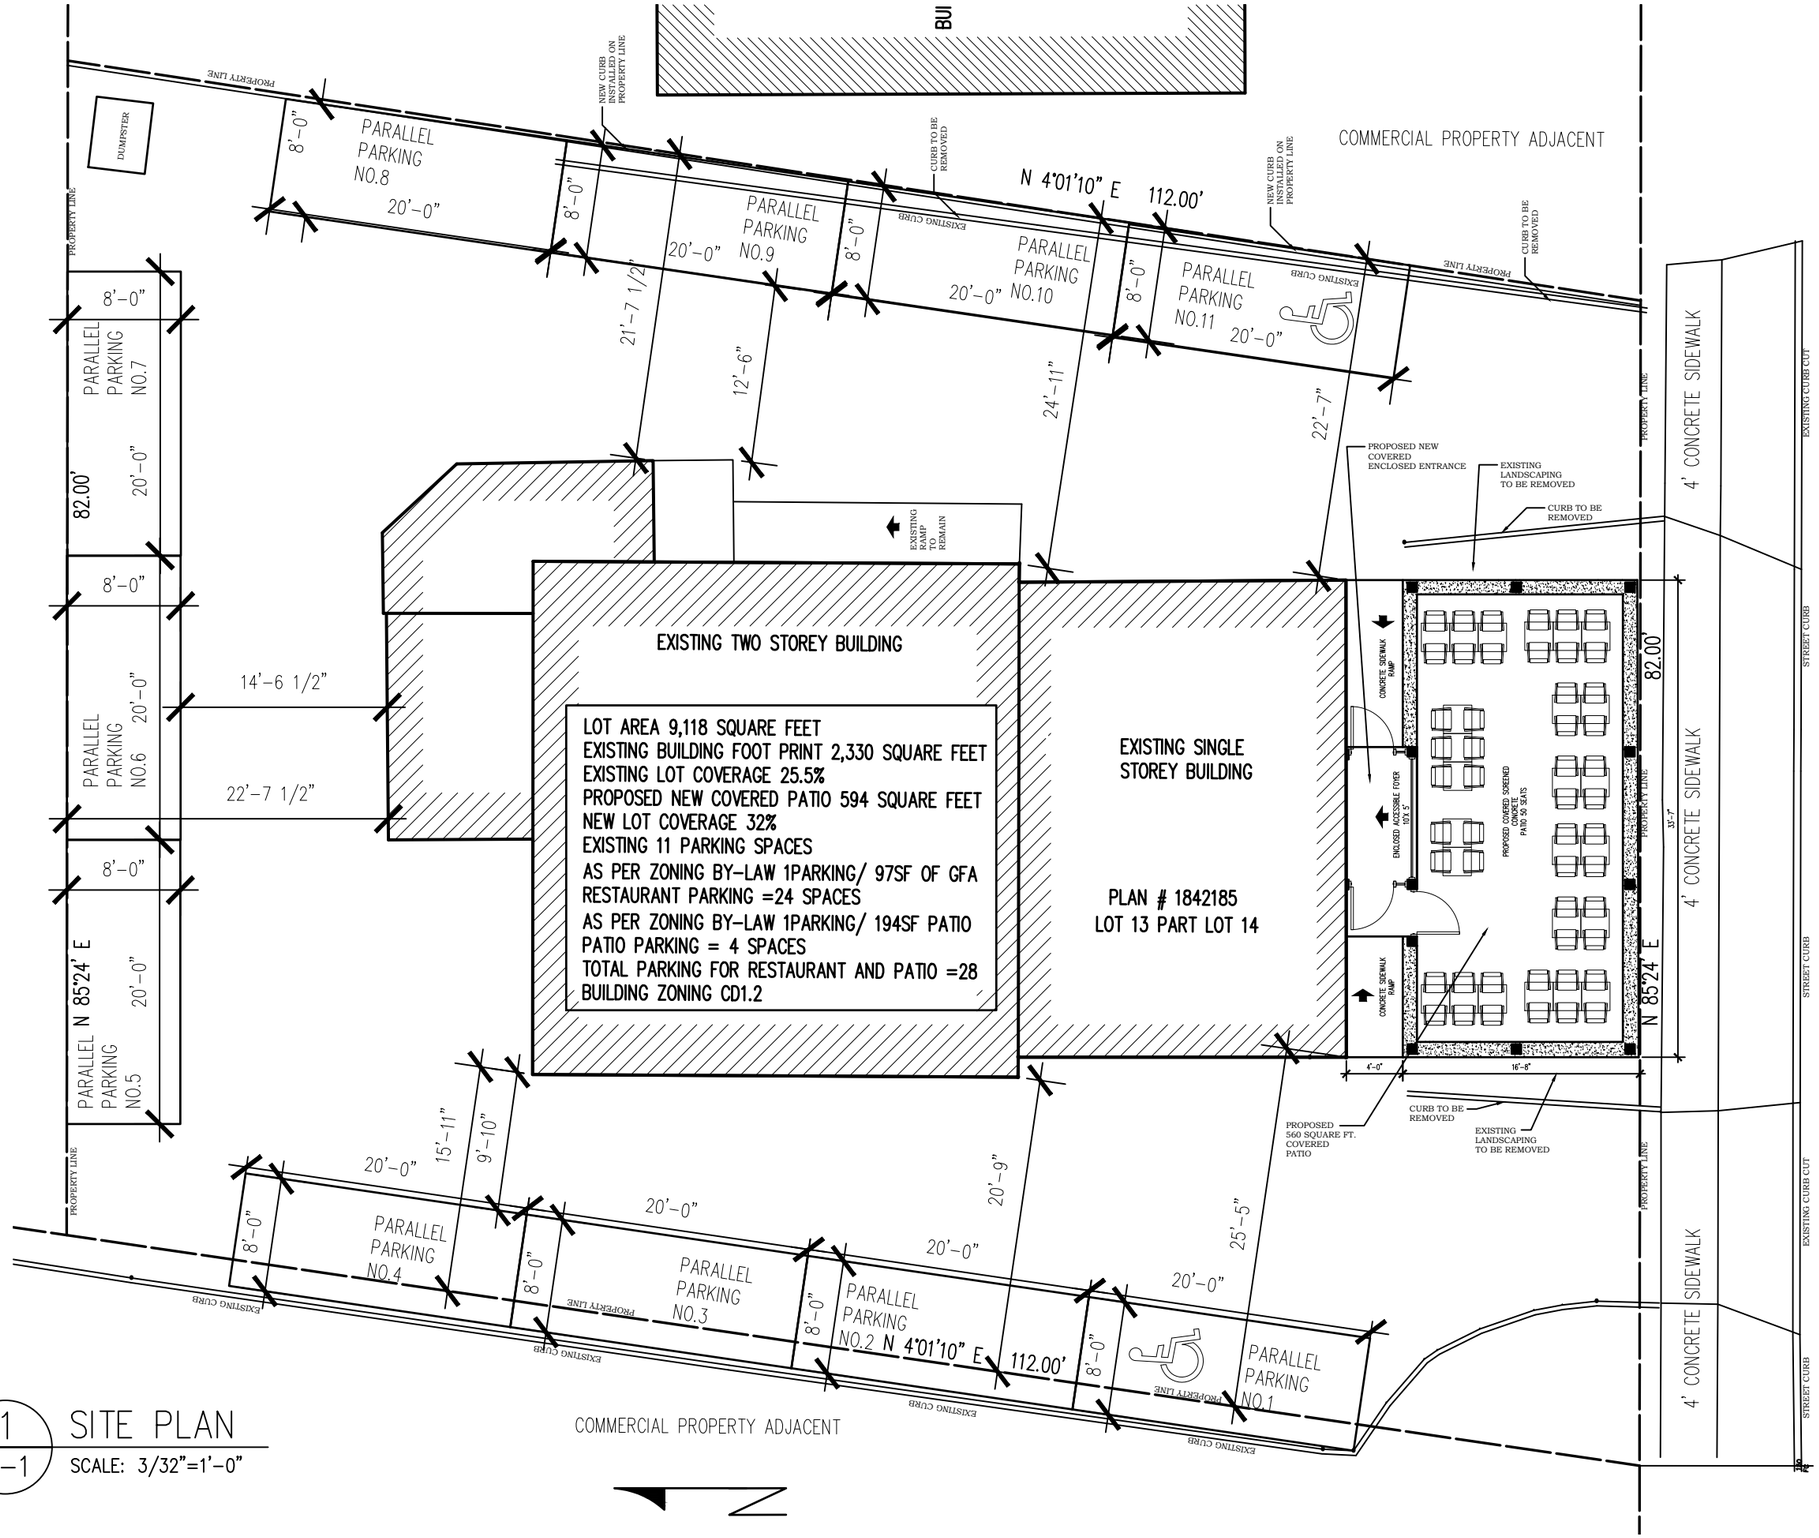

1 / A-1 SITE PLAN
SCALE: 3/32"=1'-0"

Simon Chamely, ARCHITECT
P O Box 4, Amherstburg, Ontario, N9V 2Z2
Tel: (519) 730-0777
Cell: (226) 348-7295
Email: simonchamely@yahoo.ca

LEARNING FROM THE PAST ..... DESIGNING OUR FUTURE

ONTARIO ASSOCIATION OF ARCHITECTS
SIMON CHAMELY
LICENCE 5695
18TH February 2021

This Drawing is not be used for Construction until Countersigned by Project Architect

No:	Revision:	Date:
5	Site Plan Revised	9 Mar 2021
4	Site Plan Permit	18 Feb2021
3	Site Plan Revised	20 Jan2021
2	Site Plan Control	29 Nov2020
1	CLIENT REVIEW	29 Oct2020

Professional Stamp:

Project Title:
THOMPSON MANOR
76 Main St. East, Kingsville

Drawing Title:
SITE PLAN

Drawn by: spc
Date: 29 Oct 2020
Scale: 3/32" = 1'-0"
Drawing No. A1