Appendix A

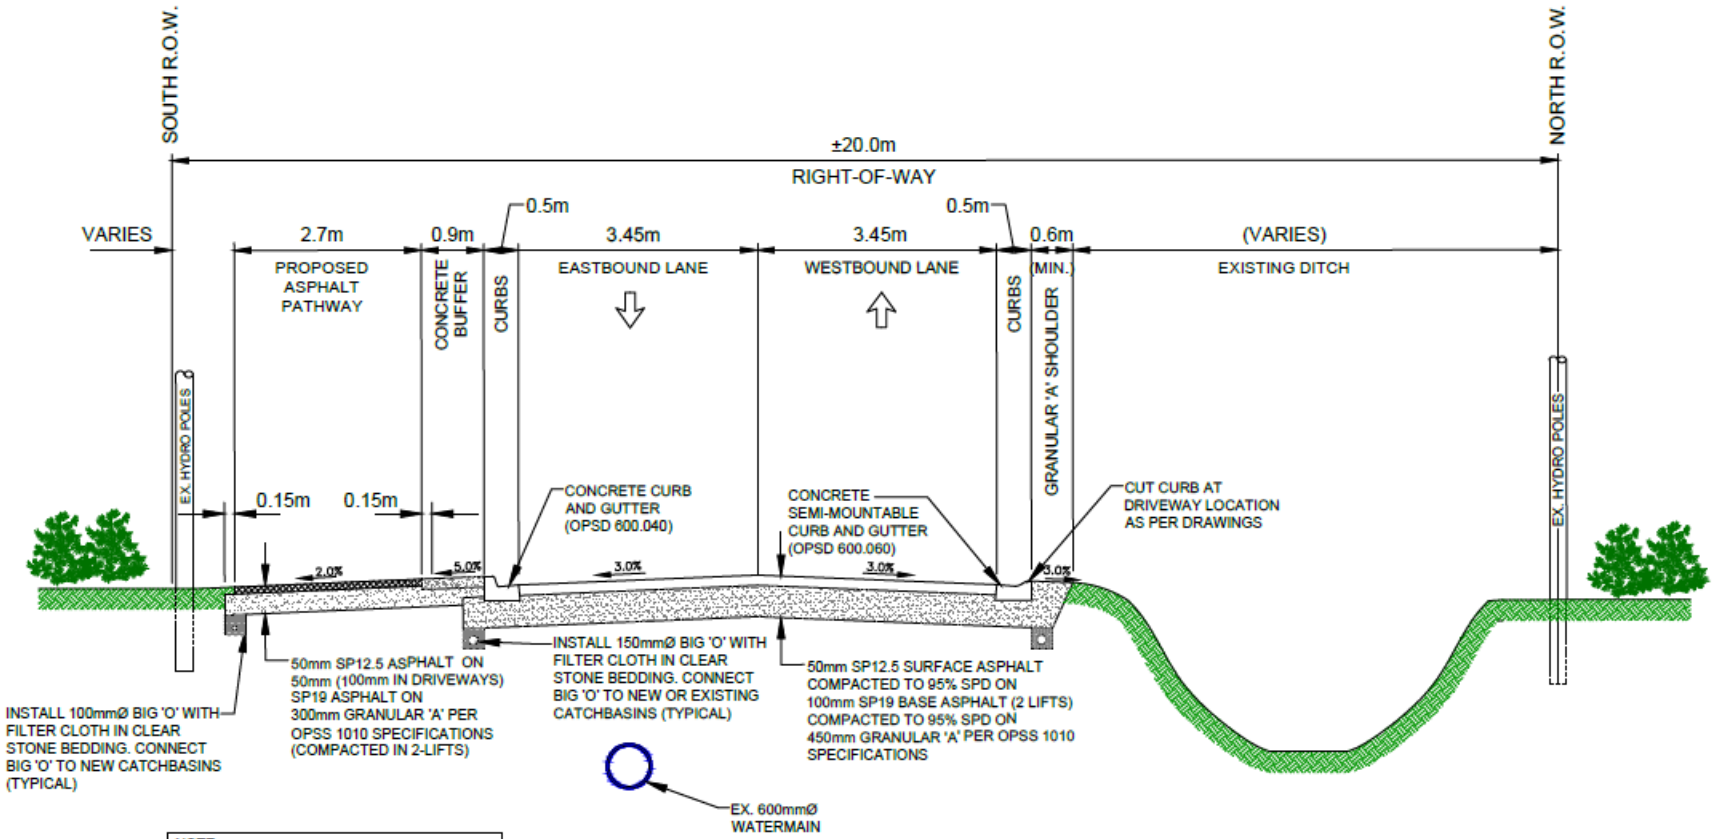

NOTE:
CONTRACTOR SHALL USE ACCEPTABLE EQUIPMENT APPROVED BY ENBRIDGE GAS INC. TO GRADE AND COMPACT GRANULAR 'A' BASE FOR THE PATHWAY IN 2 -LIFTS .

TYPICAL CROSS-SECTION
(DIVISION ROAD TO GRAHAM SIDEROAD)
SCALE = 1 : 50