Appendix B

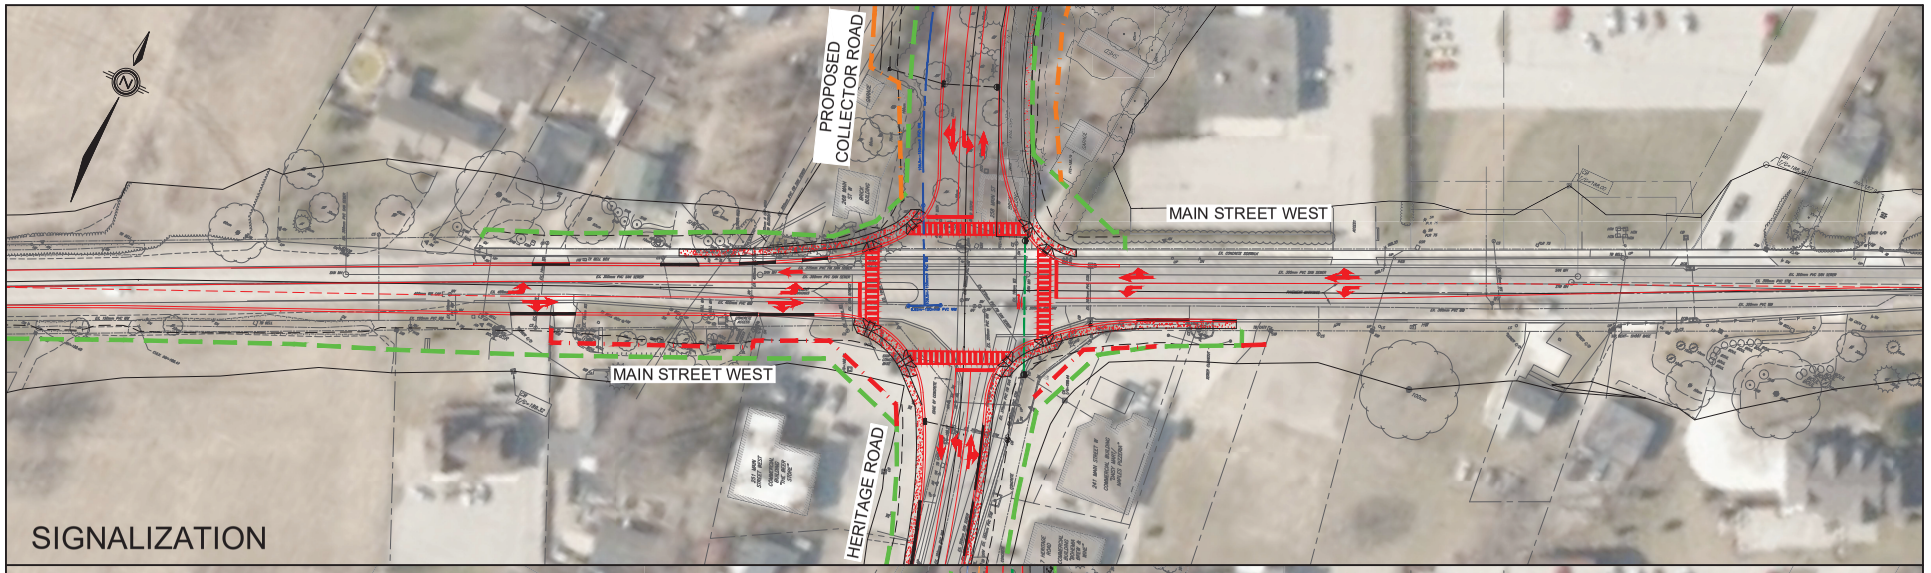

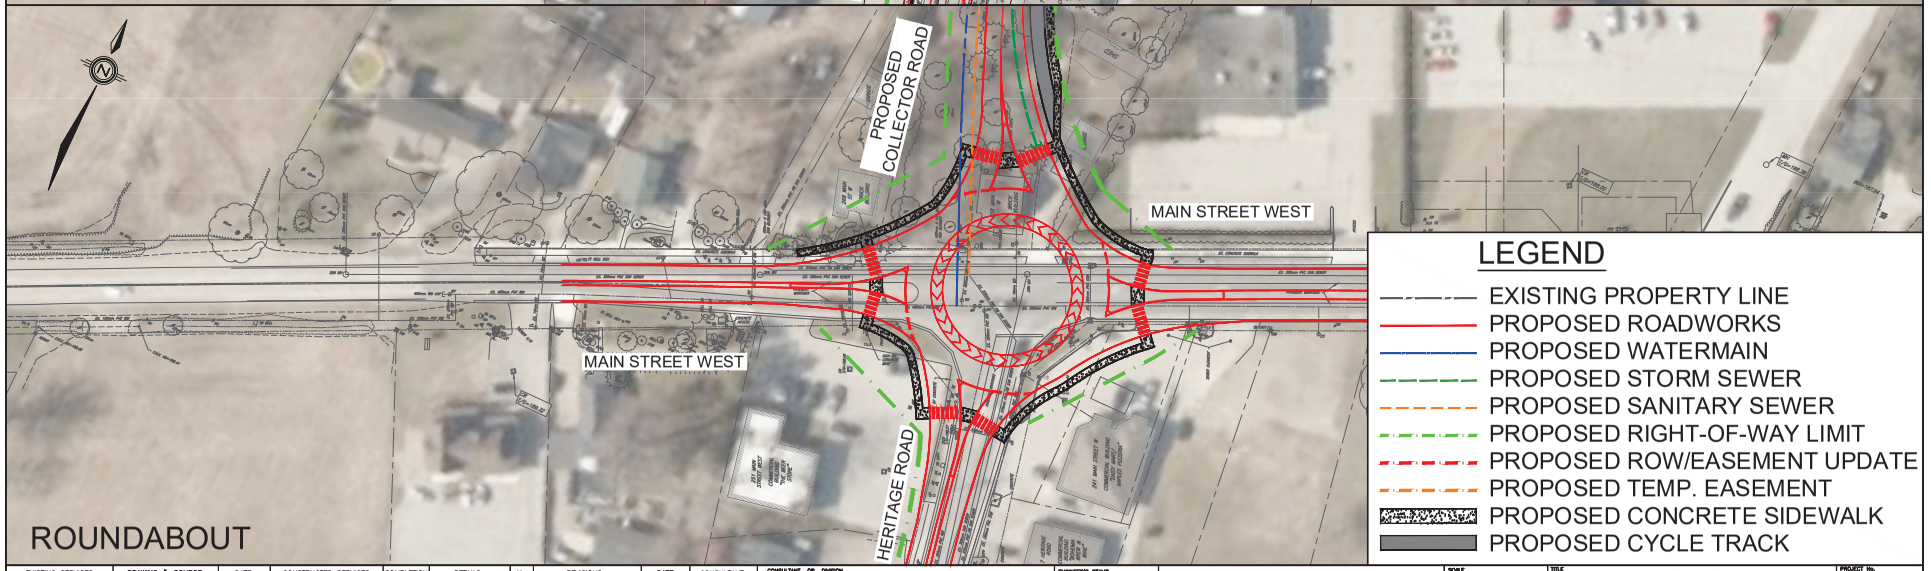

LEGEND

- EXISTING PROPERTY LINE
- PROPOSED ROADWORKS
- PROPOSED WATERMAIN
- PROPOSED STORM SEWER
- PROPOSED SANITARY SEWER
- PROPOSED RIGHT-OF-WAY LIMIT
- PROPOSED ROW/EASEMENT UPDATE
- PROPOSED TEMP. EASEMENT
- PROPOSED CONCRETE SIDEWALK
- PROPOSED CYCLE TRACK

EXISTING SERVICES	DRAWING #, SOURCE	DATE	CONSTRUCTED SERVICES	COMPLETION

DETAILS	
DESIGN	KM
DRAWN BY	KM
CHECKED	KE
APPROVED	KE
DATE	NOV. 2022
	165001284

No.	REVISIONS	DATE	CONSULTANT

CONSULTANT OR DIVISION

Stantec

ENGINEER'S STAMP

SCALE

TITLE

WEST SIDE COLLECTOR ROAD

KINGSVILLE

SIGNALIZATION VS ROUNDABOUT

PROJECT No.

SHEET No.

1 OF 1

PLAN FILE No.