Appendix C

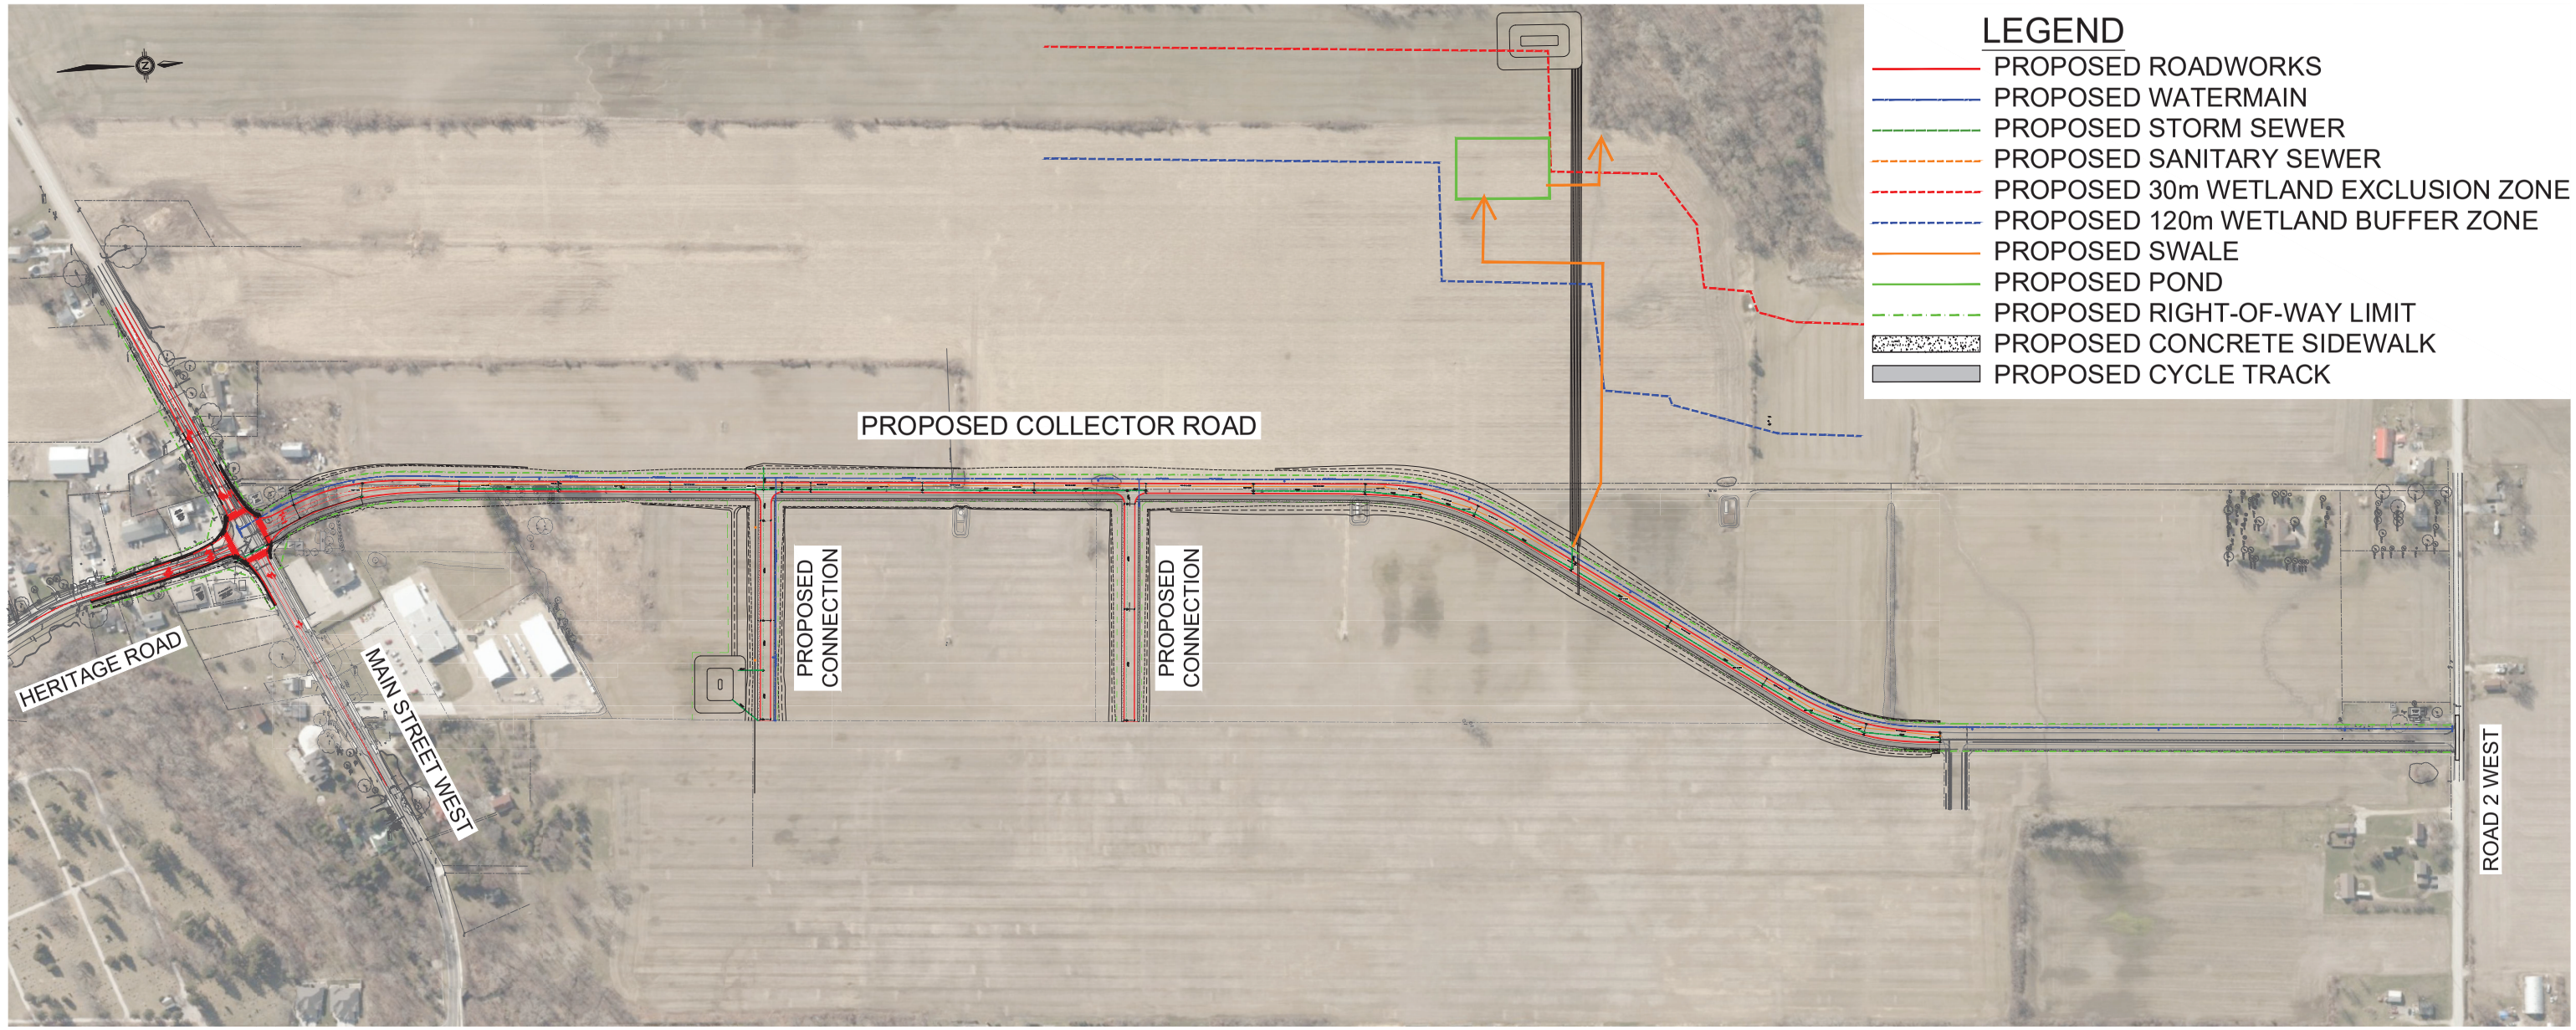
LEGEND
PROPOSED ROADWORKS
PROPOSED WATERMAIN
PROPOSED STORM SEWER
PROPOSED SANITARY SEWER
PROPOSED 30m WETLAND EXCLUSION ZONE
PROPOSED 120m WETLAND BUFFER ZONE
PROPOSED SWALE
PROPOSED POND
PROPOSED RIGHT-OF-WAY LIMIT
PROPOSED CONCRETE SIDEWALK
PROPOSED CYCLE TRACK
PROPOSED COLLECTOR ROAD
PROPOSED CONNECTION
PROPOSED CONNECTION
HERITAGE ROAD
MAIN STREET WEST
ROAD 2 WEST