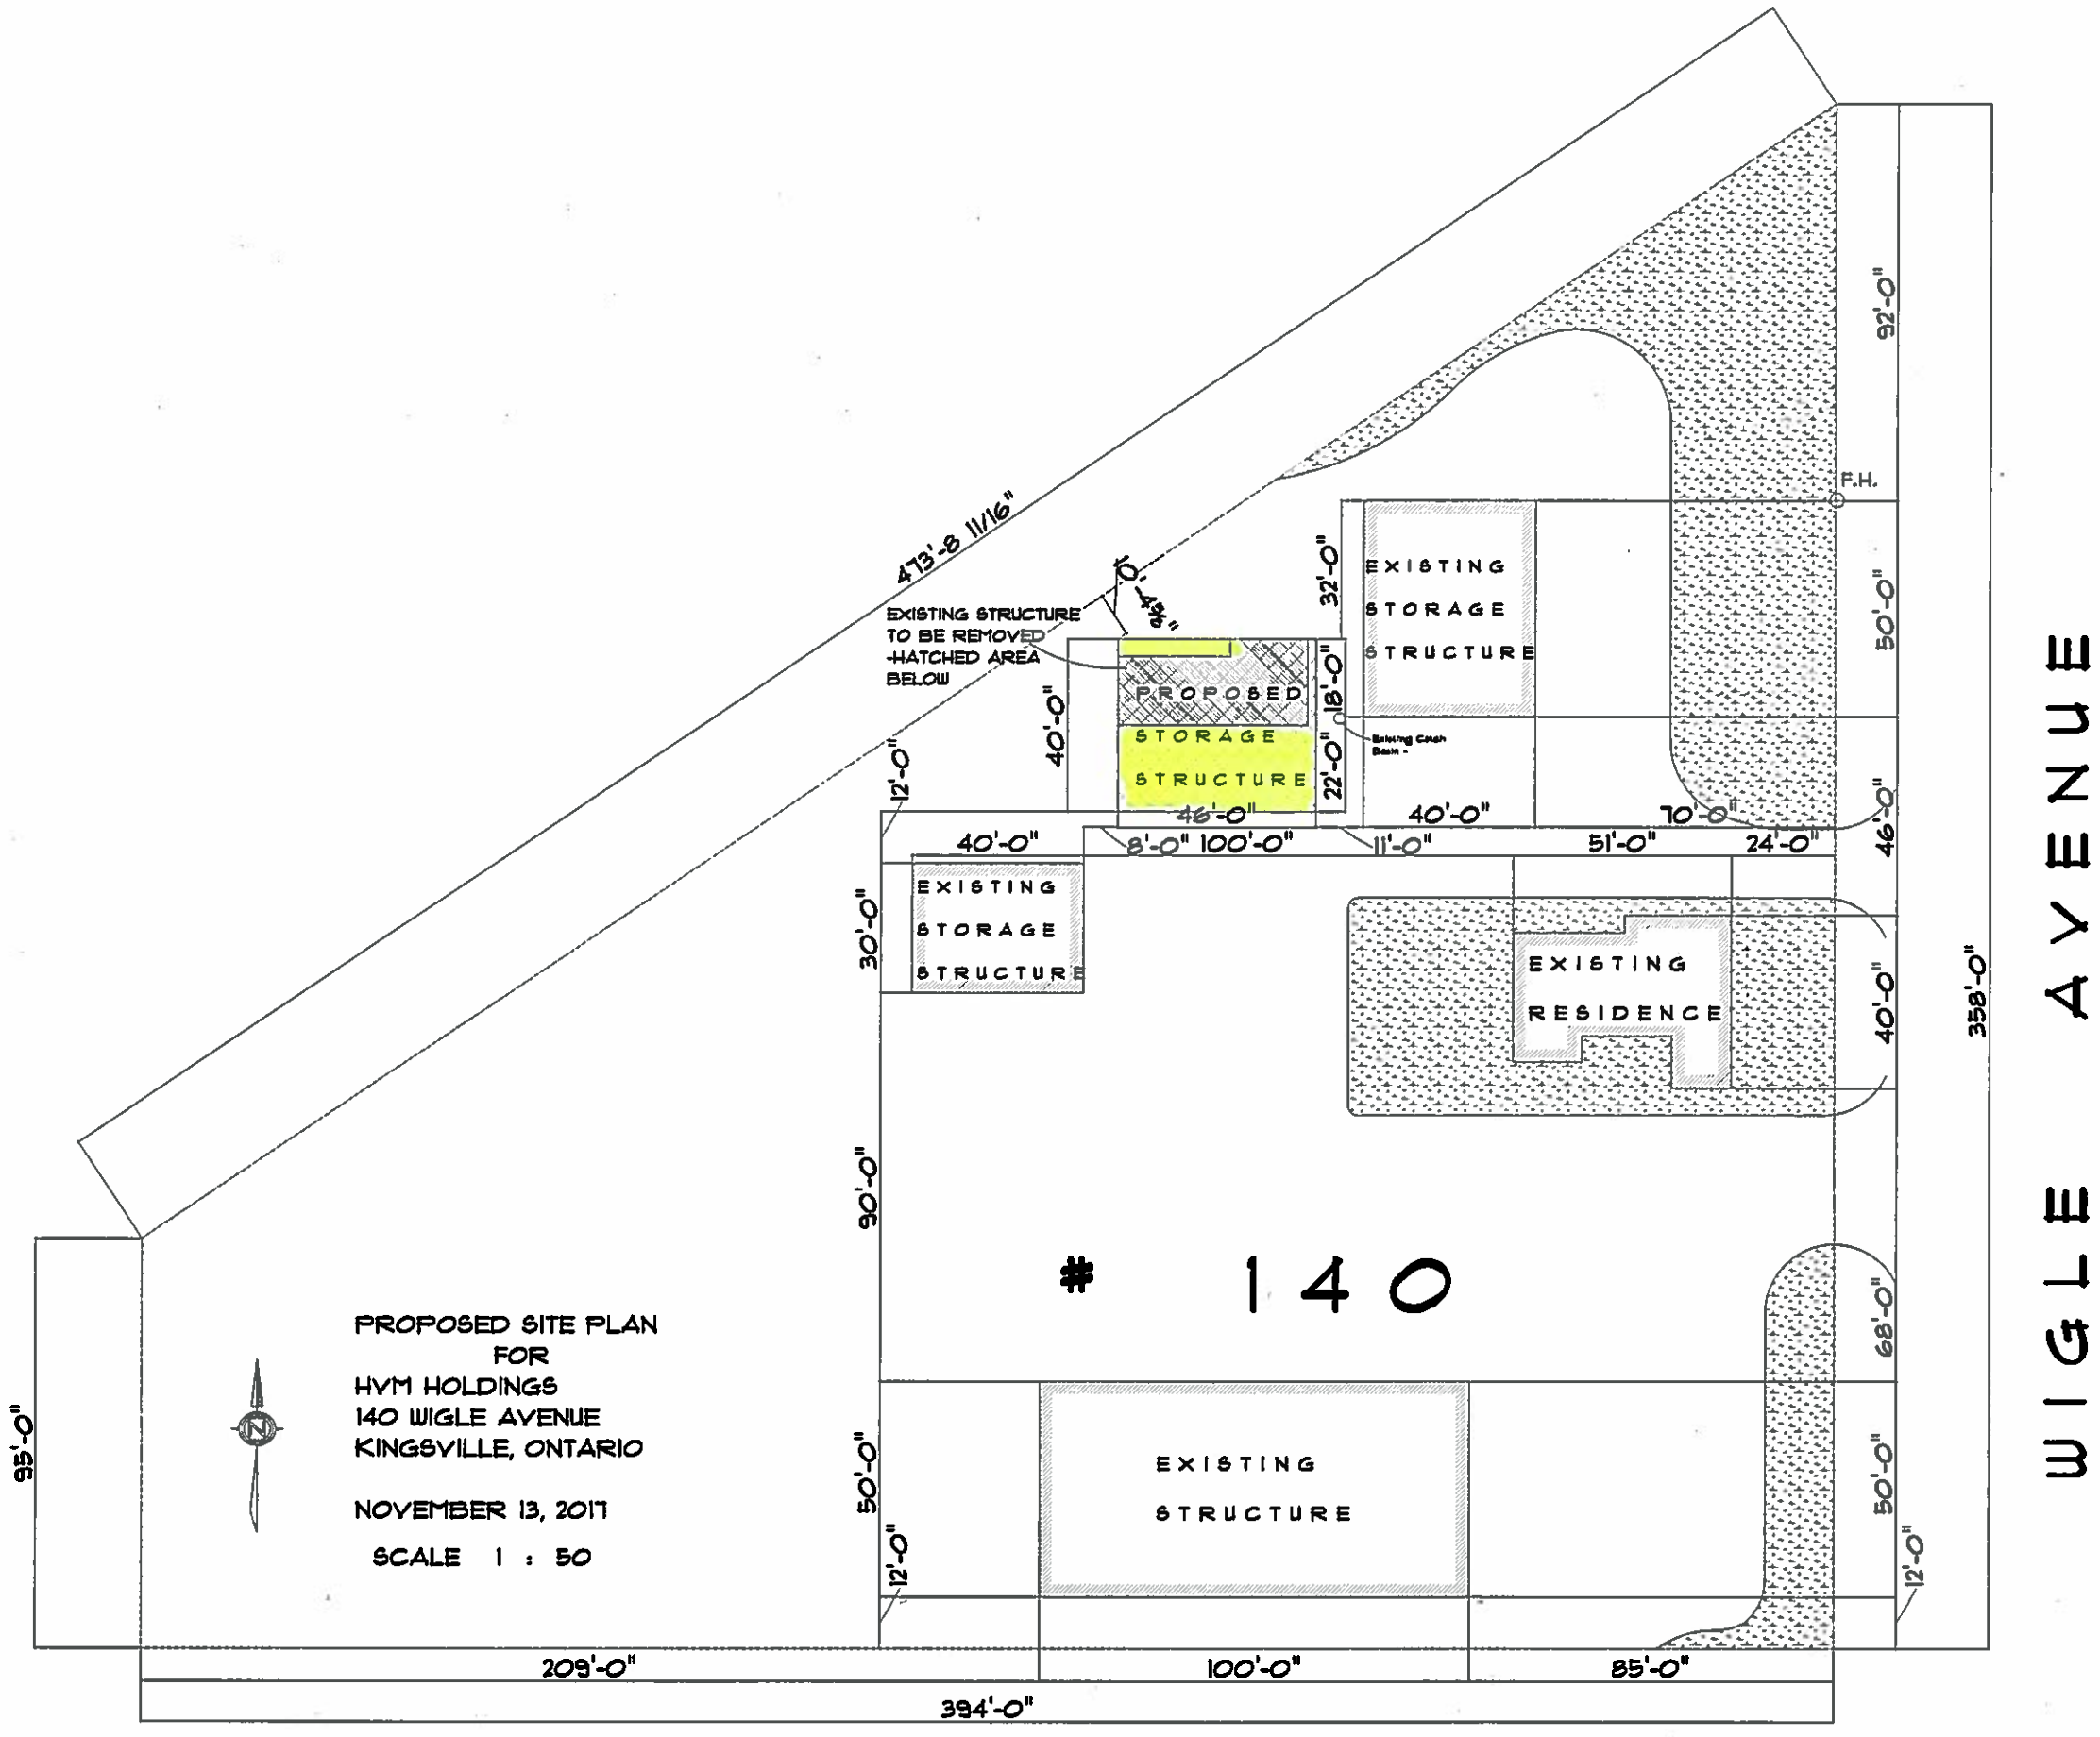
WIGLE AVENUE
473'-8 11/16"
EXISTING STRUCTURE TO BE REMOVED -HATCHED AREA BELOW
0'-4 3/16"
PROPOSED STORAGE STRUCTURE
EXISTING STORAGE STRUCTURE
EXISTING STORAGE STRUCTURE
EXISTING RESIDENCE
EXISTING STRUCTURE
F.H.
Existing Catch Basin
140
PROPOSED SITE PLAN
FOR
HVM HOLDINGS
140 WIGLE AVENUE
KINGSVILLE, ONTARIO
NOVEMBER 13, 2017
SCALE 1 : 50
N
92'-0"
50'-0"
46'-0"
40'-0"
68'-0"
50'-0"
12'-0"
358'-0"
32'-0"
18'-0"
22'-0"
40'-0"
12'-0"
46'-0"
40'-0"
8'-0"
100'-0"
11'-0"
51'-0"
24'-0"
70'-0"
30'-0"
90'-0"
50'-0"
12'-0"
95'-0"
209'-0"
100'-0"
85'-0"
394'-0"