Appendix A

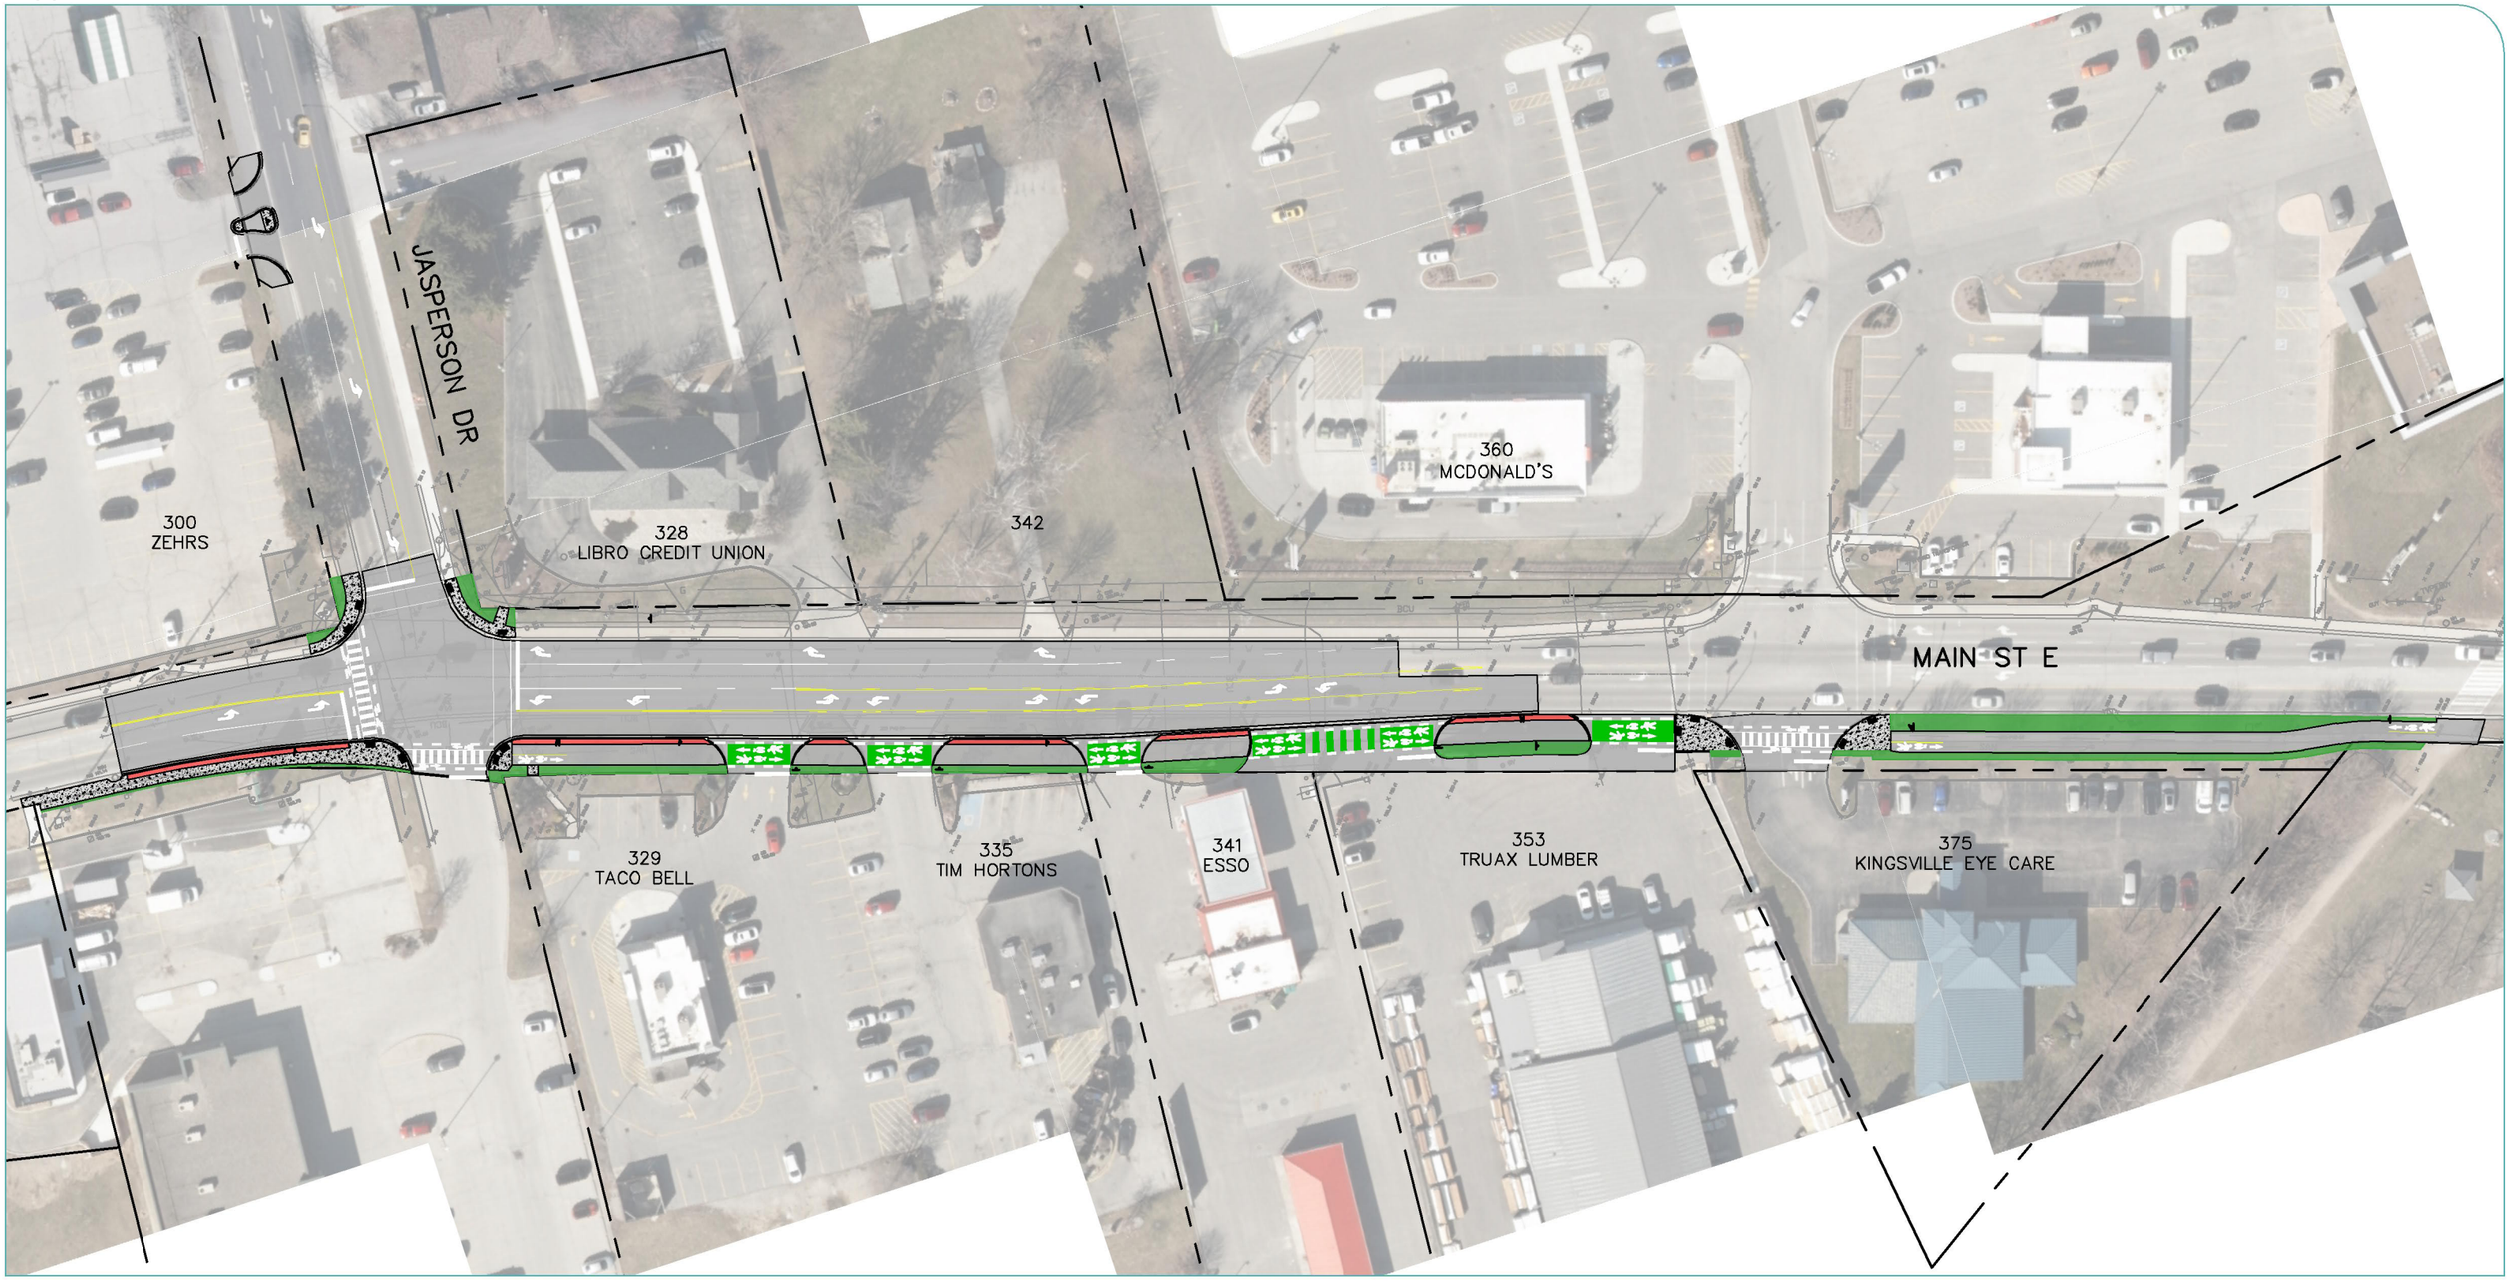

MAIN STREET AT JASPERSON DRIVE RECONSTRUCTION
IN THE TOWN OF KINGSVILLE

OVERALL PLAN
FIGURE #01

Kingsville ONTARIO

- CONCRETE SIDEWALK
- ASPHALT ROAD, TRAIL OR DRIVEWAY
- BOULEVARD RESTORATION
- COLOURED STAMPED CONCRETE
- GREEN CROSS RIDE PAINT

File Location:
c:\pw working directory\projects
2023\dillon_33tks\dms42232\236778-00-fig-con.dwg
April, 01, 2024 12:23 PM

CREATED BY: TKS
CHECKED BY: TJN
DESIGNED BY: TJN

SCALE BAR
0 5 10 20 25m

N E S W

DILLON CONSULTING

PROJECT: 23 6778
STATUS: DRAFT
DATE: 01/04/24