Appendix A

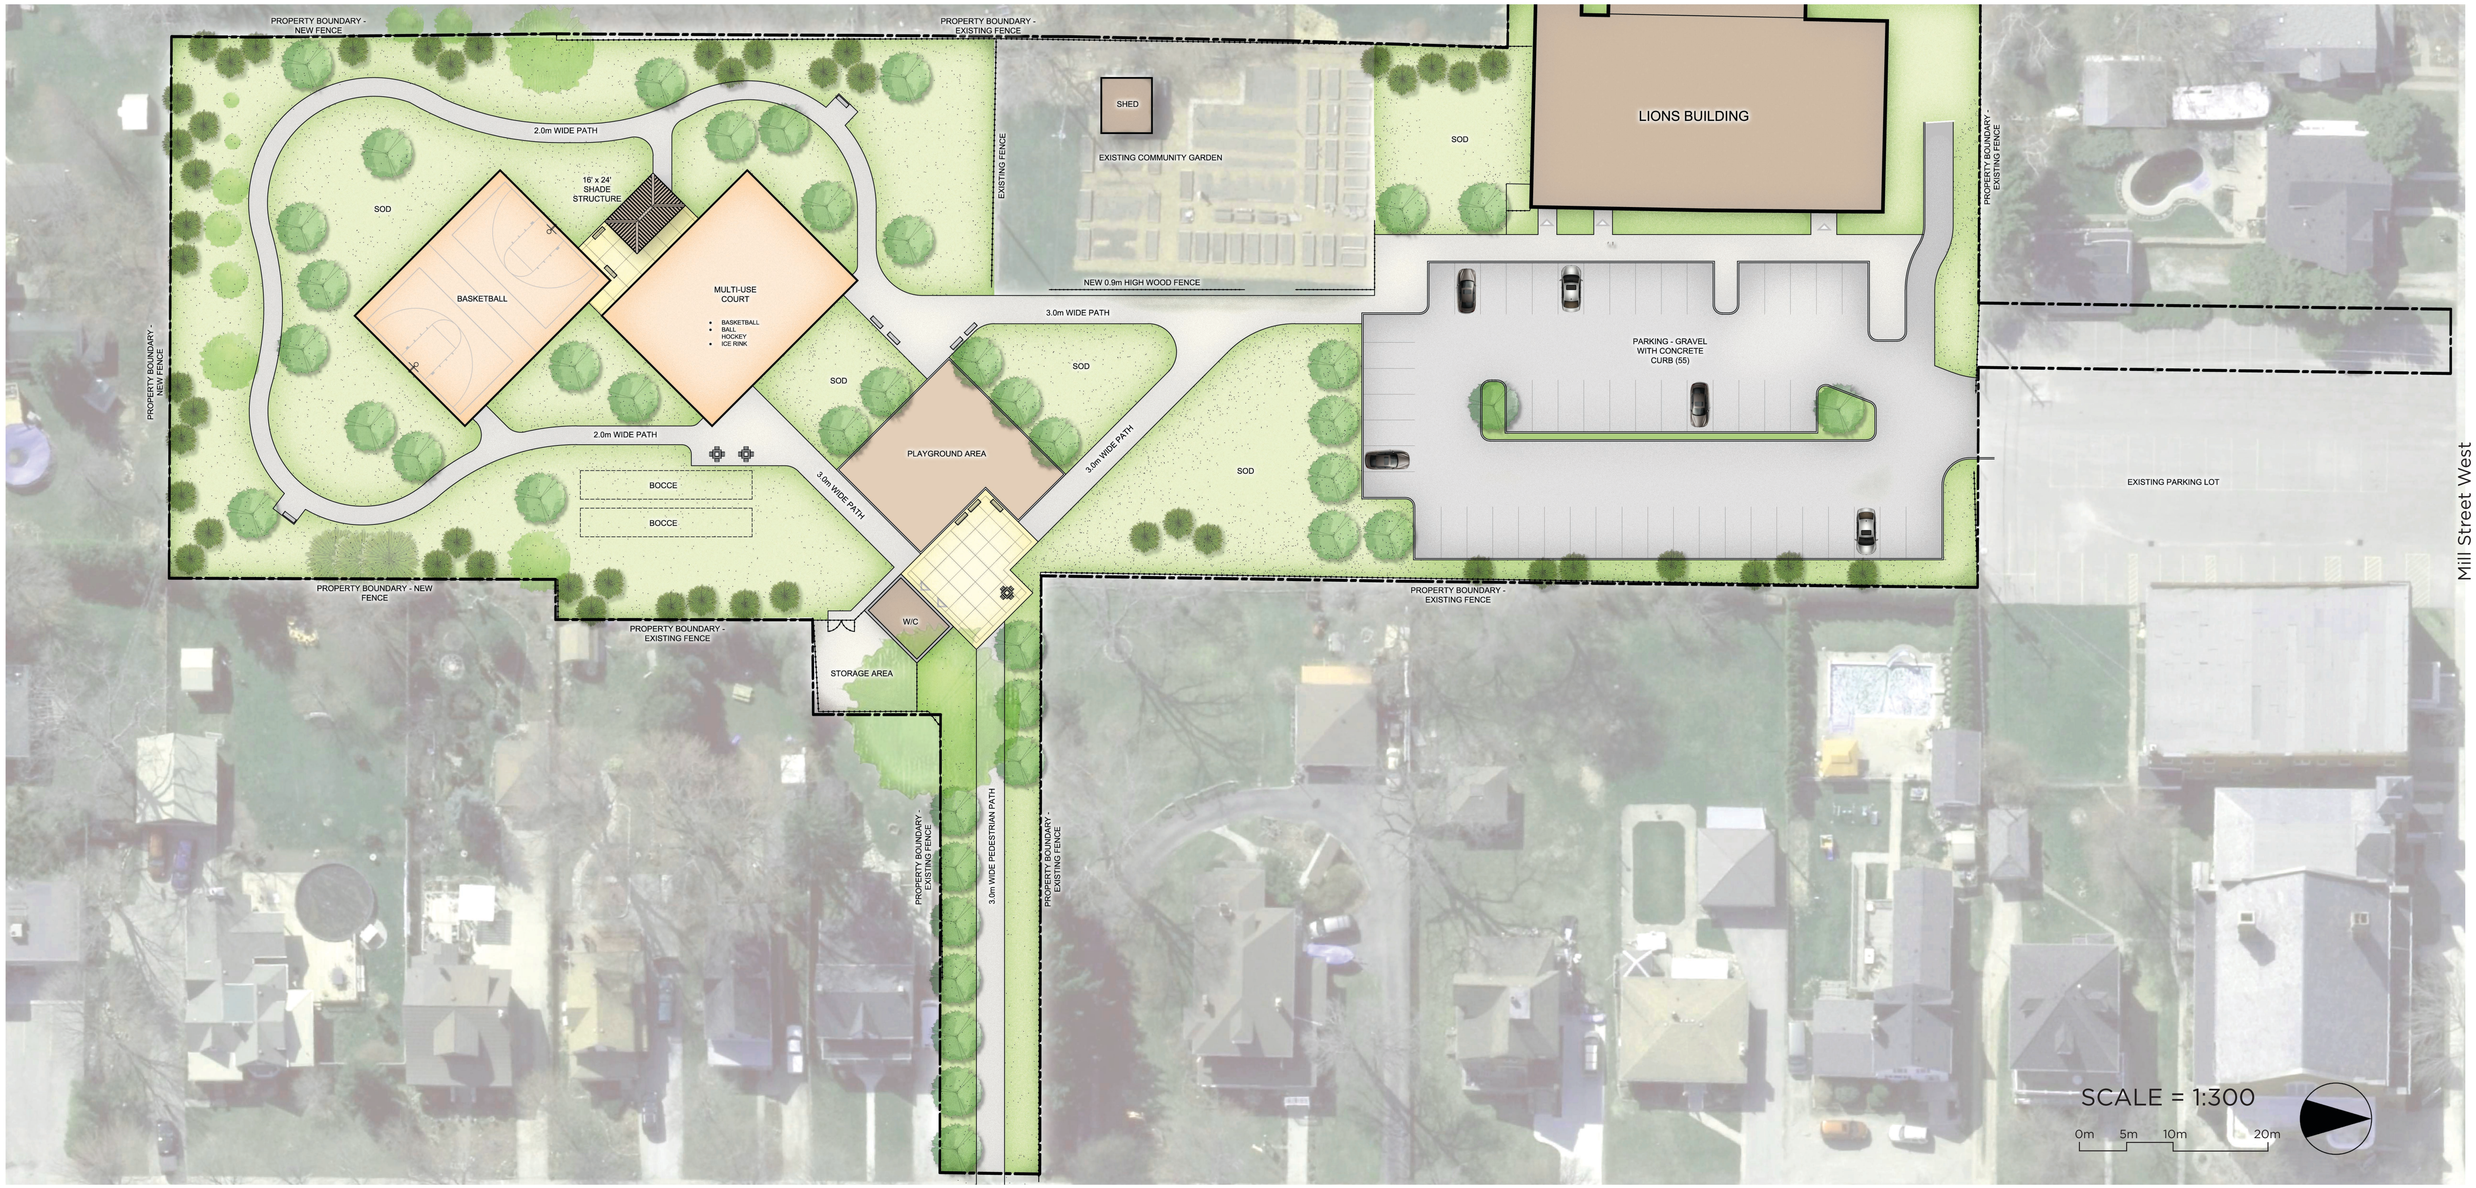

Division Street South

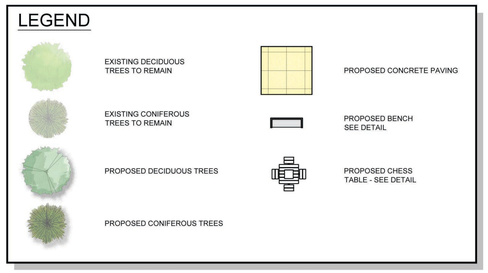

LIONS PARK KINGSVILLE

FINAL CONCEPT PLAN

Kingsville ONTARIO

RON KOUDYS LANDSCAPE ARCHITECTS INC

May 14, 2018