SITE PLAN on PRINCE ALBERT STREET – MUN. No 169
ON
PART OF LOT 1 AND 2, CONCESSION 1, WESTERN DIVISION
IN THE
TOWN OF KINGSVILLE
SCALE 1"= 20'
JULY 12, 2017
AUGUST 3, 2017

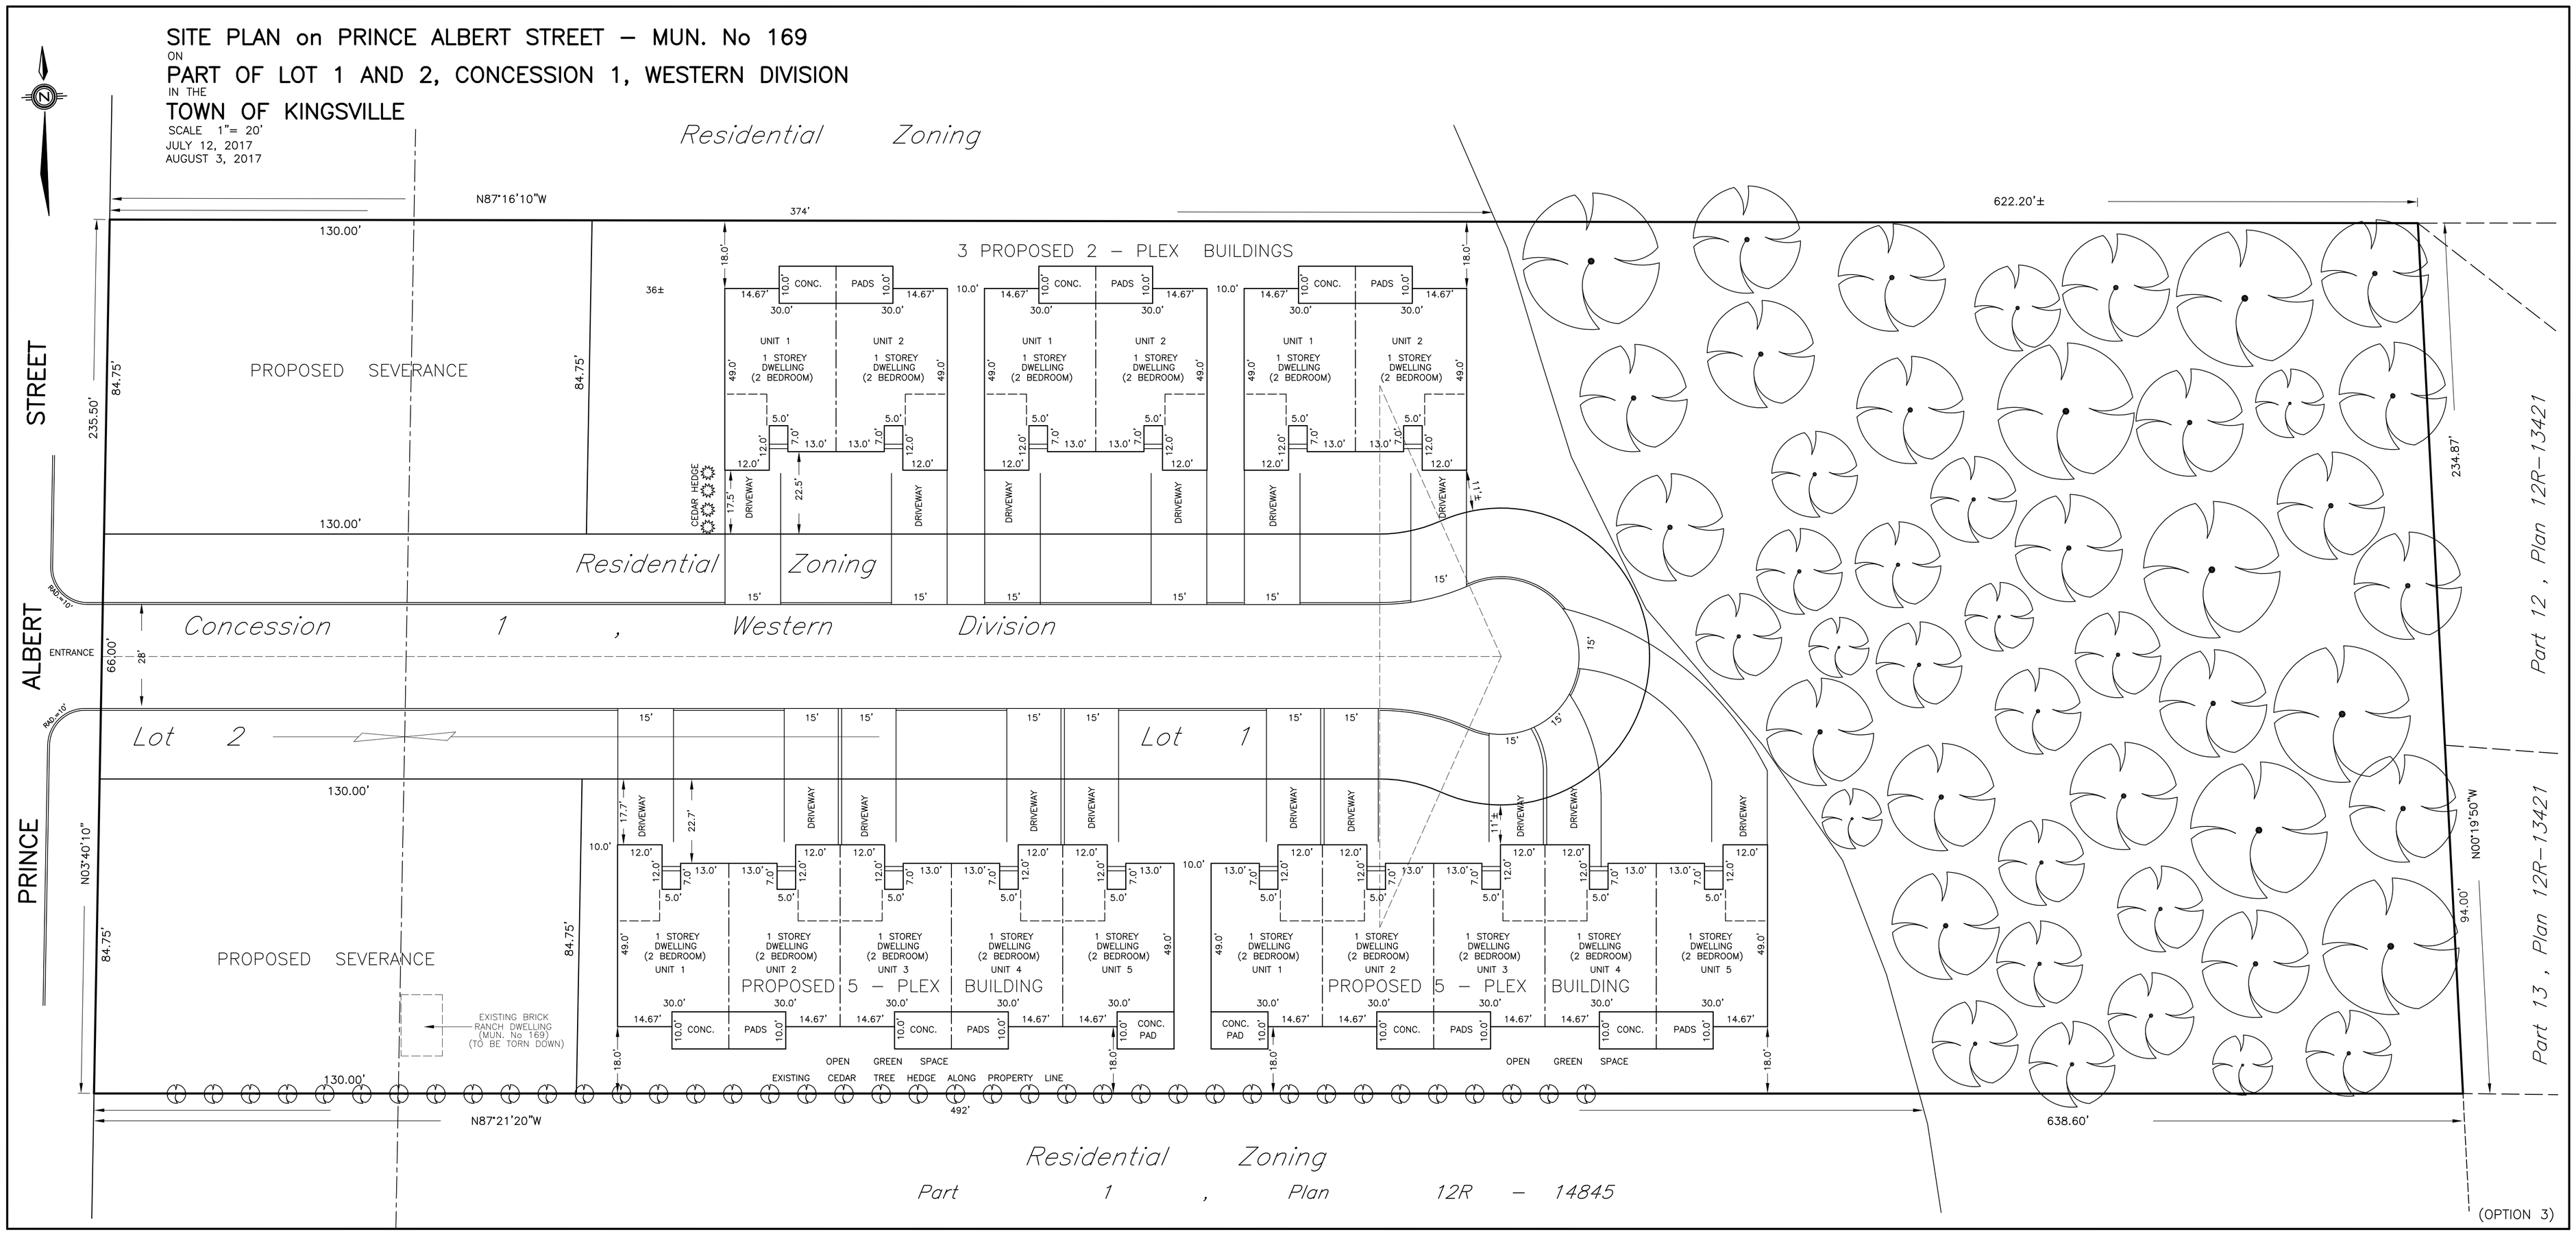

(OPTION 3)